Proposed Front Elevation

Scale: 1:100

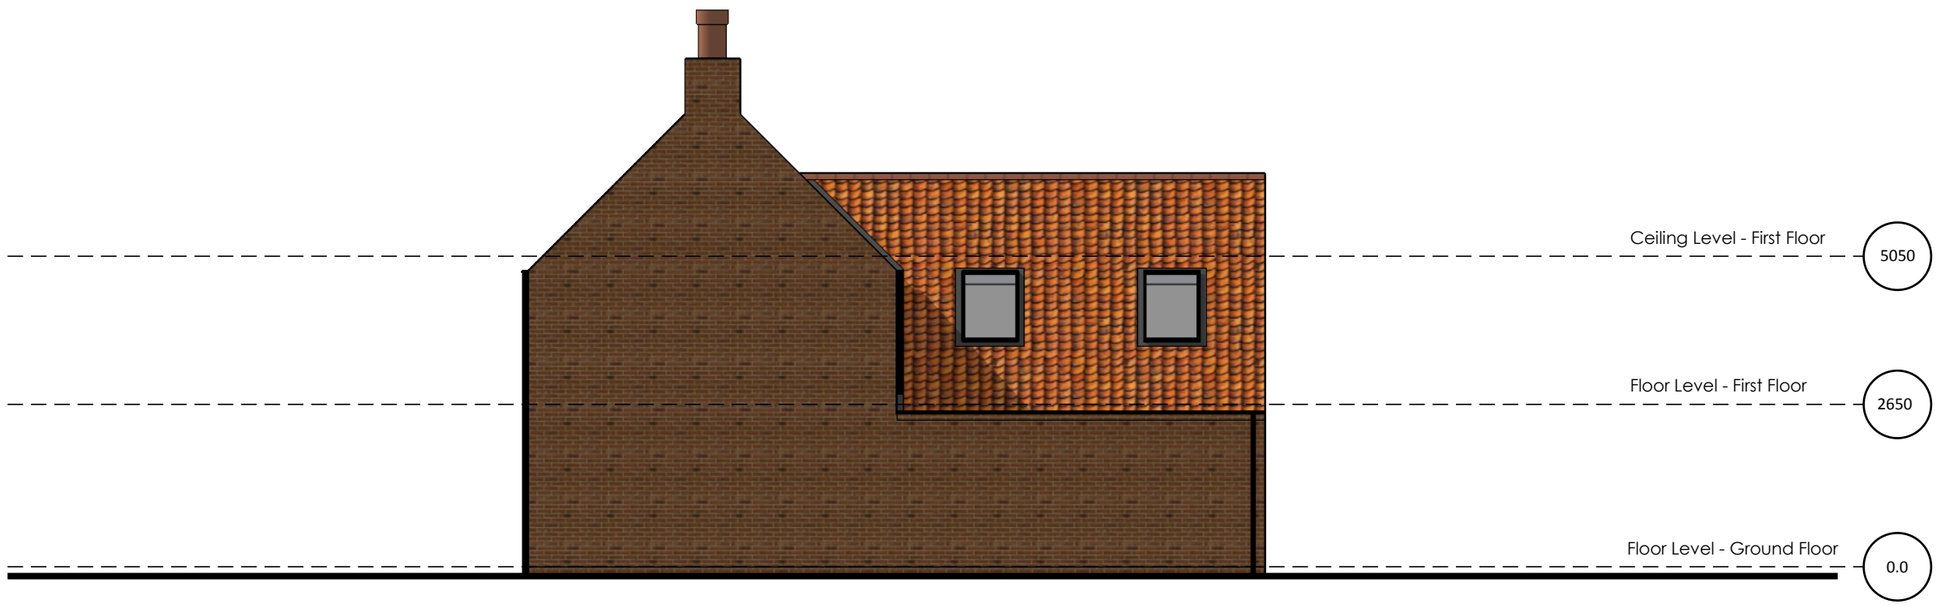

Proposed Side Elevation

Scale: 1:100

yorke Architecture

Lyndale | Harworth Road | Blyth
Worksop | S81 8HQ

t: 01909 591871 | m: 07828 789651
e: chrisyorke@btinternet.com

www.yorkearchitecture.com

Proposed New Dwelling

The Stables
Kirklington Road
Hockerton
NG25 0PJ

Project

PC313/ 06

Drawing

Date
31.10.2018

Drawn By
AK

Scale
1:100

Sheet Size
A3

Revision
A

All dimensions given are to assist in the pricing of works. It is the responsibility of the person carrying out the works to verify all dimensions on site prior to placing orders or carrying out works.

Note

Proposed Elevations Sheet 1

cabe chartered association of building engineers
Chartered Institute of Architectural Technologists Registered Practice